THE CONTRACTOR SHALL VERIFY AND BE RESPONSIBLE FOR ALL DIMENSIONS. DO NOT SCALE THE DRAWING - ANY ERRORS OR OMISSIONS SHALL BE REPORTED TO STANTEC WITHOUT DELAY. THE COPYRIGHTS TO ALL DESIGNS AND DRAWINGS ARE THE PROPERTY OF STANTEC. REPRODUCTION OR USE FOR ANY PURPOSE OTHER THAN THAT AUTHORIZED BY STANTEC IS FORBIDDEN.

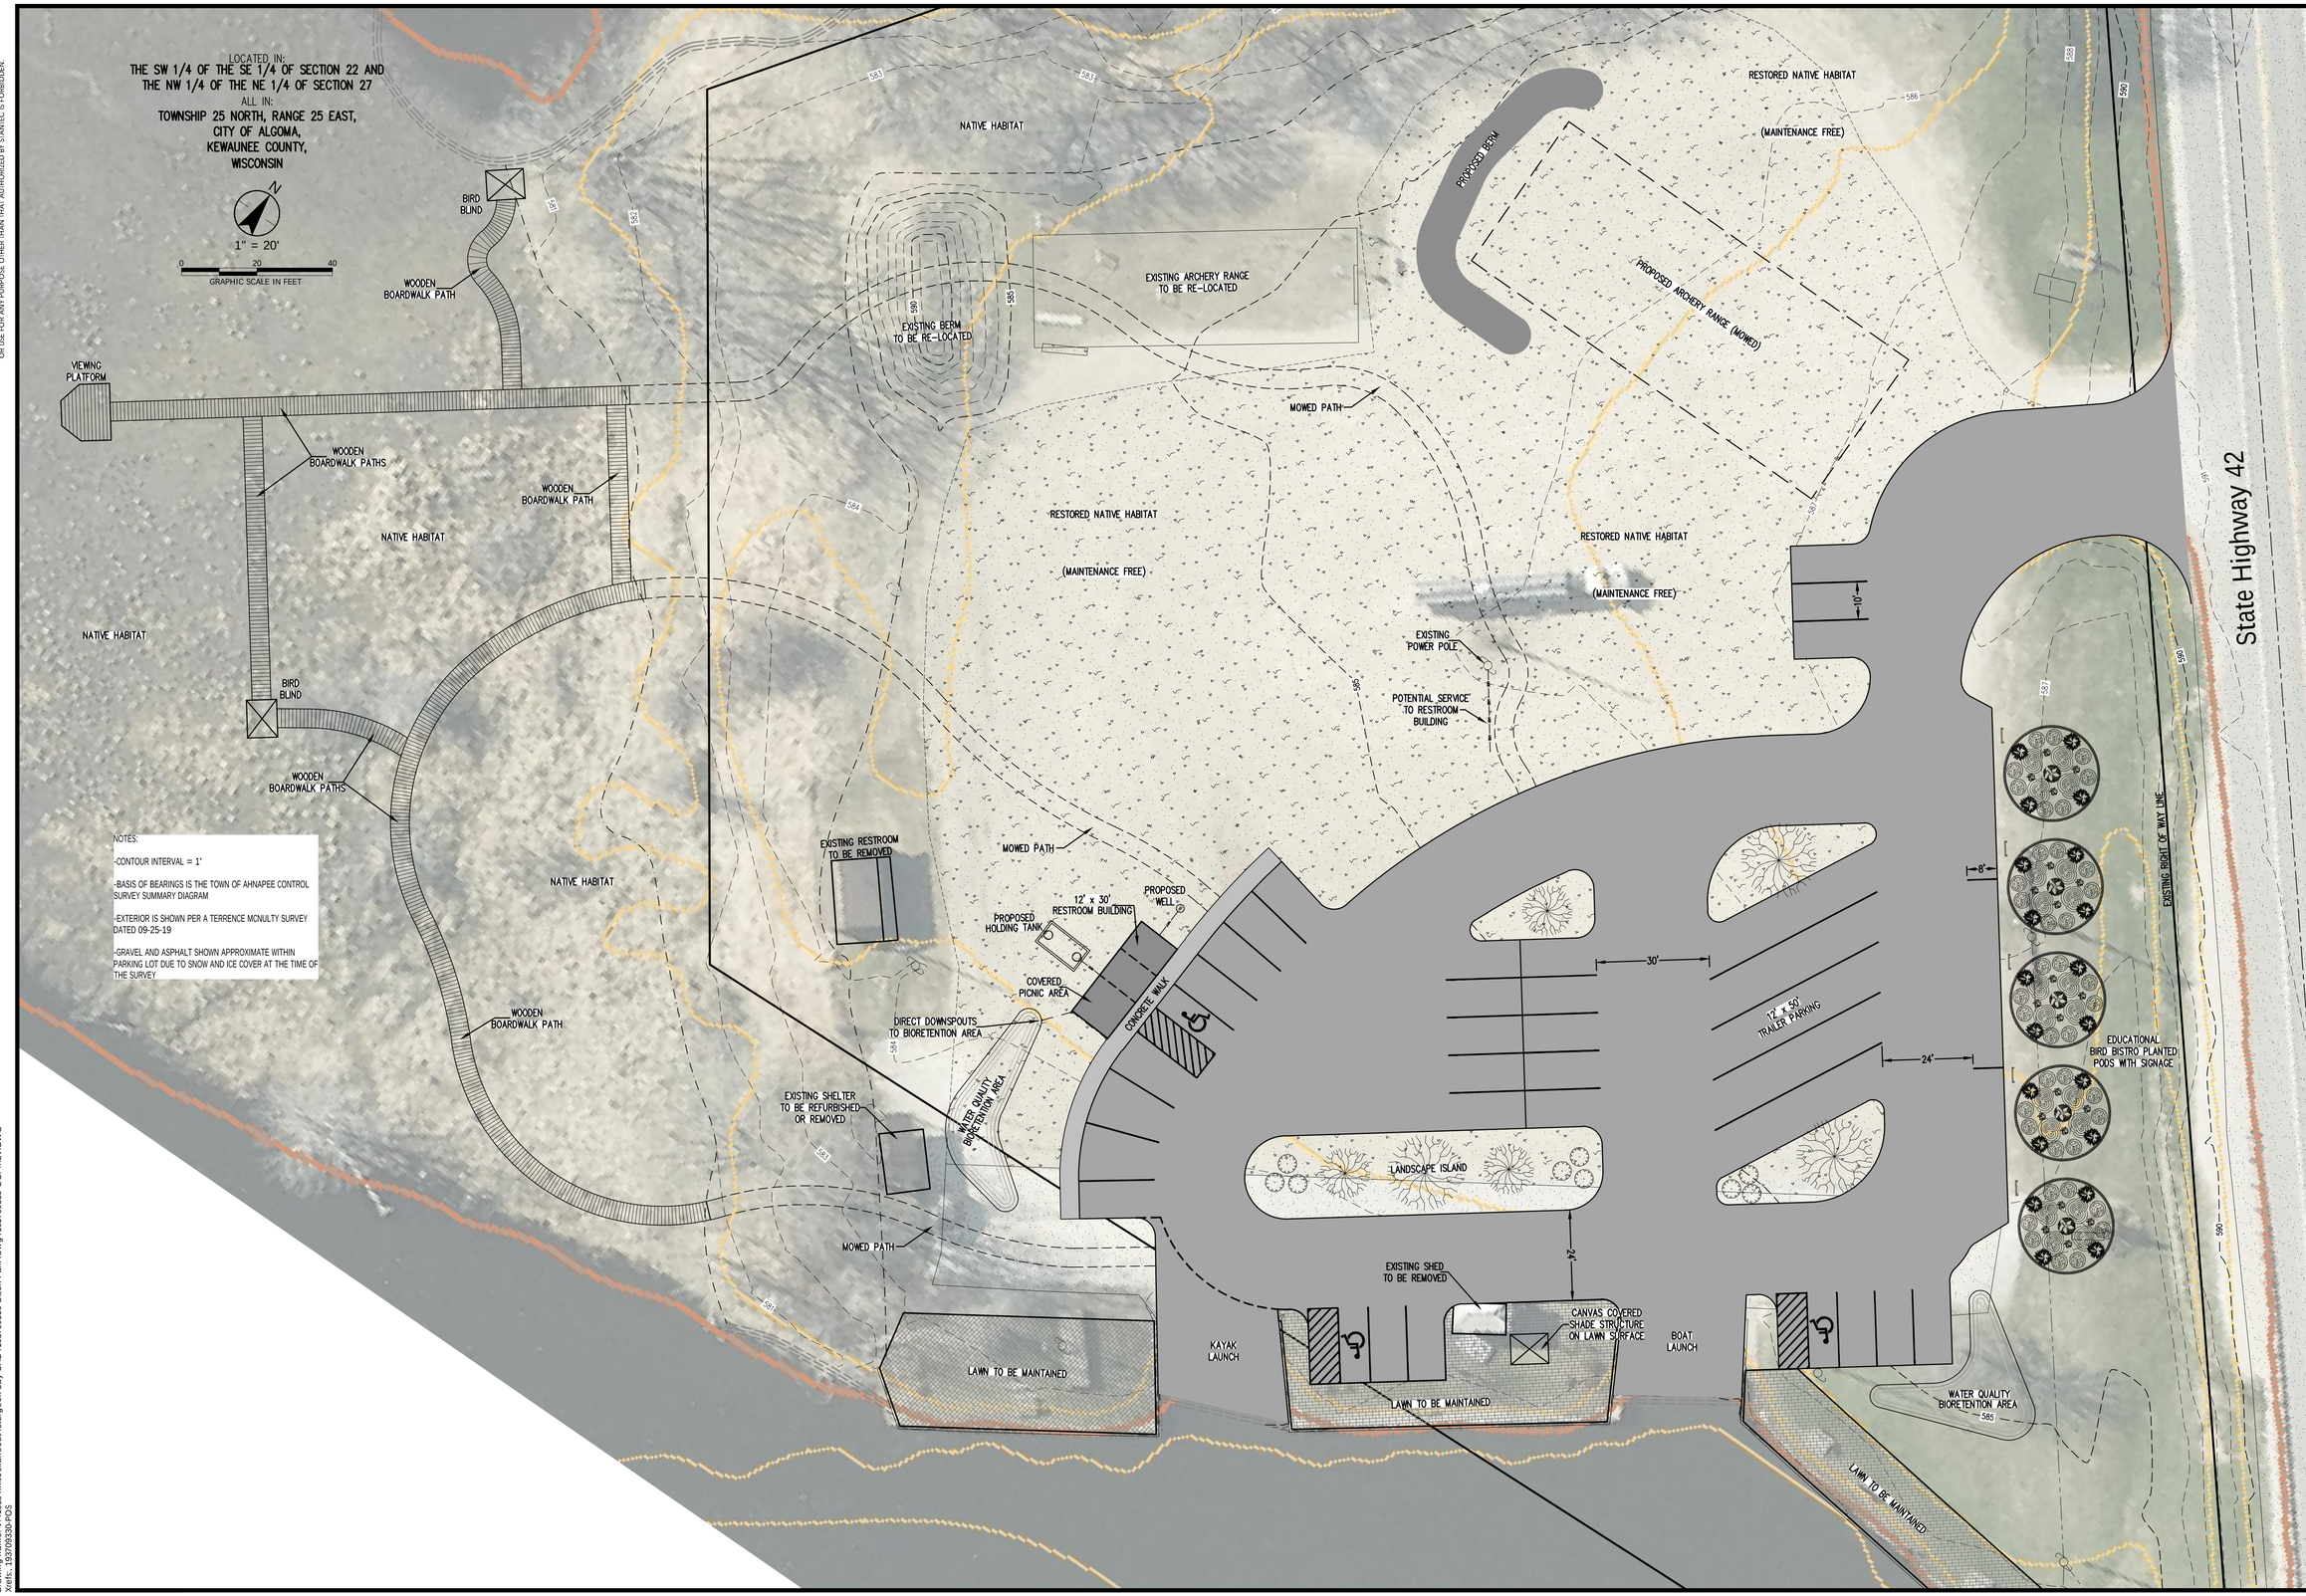

Stantec
312 N. 5th Avenue
Sturgeon Bay, WI 54235
www.stantec.com

CONCEPT PLAN
City of Algoma - Olson Park
ALGOMA, WI

DATE OF ISSUANCE
2023.05.03

NO	REVISION	DATE

SURVEY	
DRAWN	
DESIGNED	
CHECKED	
APPROVED	
PROJ. NO.	193709330

SHEET NUMBER

Plot Date: 05/03/2023 - 2:30pm
Drawing name: V:\1937\active\193709330 Olson Park\cad\193709330-CCPREV.DWG
Xrefs: 193709330-XREF